FilmL.A., Inc.
6255 W Sunset Blvd, 12th Floor
Hollywood, CA 90028
t: (213)977-8600 - f: (213)977-8601
www.filmla.com

Summary Information

Permit No: F00141622-C **Type of Permit:** FILMING **Release Date:** 10/09/2018

Production Company	BOSS FILM PRODUCTIONS MAGNUM OPUS
Insured Company Name	BOSS FILM PRODUCTIONS MAGNUM OPUS
Contact Phone No. 1	323- 997-4710
Contact Phone No. 2	
Fax	323-997-4714
Address	7039 W. SUNSET BLVD LOS ANGELES, California 90028
Production Title	MAGNUM OPUS
Type of Production	Feature

Producer	GEORGIA KACANDES
Director	QUENTIN TARANTINO
1st AD	WILLIAM CLARK
Production Manager	NATHAN KELLY
FilmL.A. Coordinator	Tara Kramer
Location Manager	RICK SCHULER / STEVE MAPEL
Primary Phone	Mobile - 213-718-0087
Secondary Phone	Mobile - 818-261-4733
Location Assistant	DANIEL ALVAREZ
Primary Phone	Mobile - 5625729231
Secondary Phone	

Fees

Posting 600	$276.00
Posting Max	$621.00
Notification Charge	$170.00
LA CITY LANE AND STREET CLOSURE FEE	$312.00
FILMLA NON-REFUNDABLE FILM PERMIT RIDER FEE	$109.00
LAUSD STANDARD DEPOSIT	$1,000.00
LAUSD PARKING BASECAMP CATERING USE FEE	$1,000.00
LAUSD PARKING ELEMENTARY SCHOOL FULL DAY	$2,730.00

Total Permit Fee $6,218.00

Number of Locations 1

NOT A PERMIT

FilmL.A., Inc.
6255 W Sunset Blvd, 12th Floor
Hollywood, CA 90028
t: (213)977-8600 - f: (213)977-8601
www.filmla.com

Summary Information — Location

Permit Number	F00141622-C	**Location Manager**	RICK SCHULER / STEVE MAPEL
Production Company	BOSS FILM PRODUCTIONS MAGNUM O...	Primary Phone	Mobile - 213-718-0087
Insured Company	BOSS FILM PRODUCTIONS MAGNUM O...	Secondary Phone	Mobile - 818-261-4733
Production Title	MAGNUM OPUS		

Location Address 2575 Beverly Blvd, Los Angeles, CA, 90057

Location Type Restaurant

Prep Dates 10/9/2018 - 10/9/2018 07:00 - 19:00 1 day

Film Dates 10/10/2018 - 10/10/2018 16:00 - 06:00 1 day

Strike Dates 10/11/2018 - 10/11/2018 07:00 - 19:00

Open or Closed to the Public Closed

Generic Conditions

*LA CITY AND/OR LA COUNTY FIRE CHECKLIST ATTACHED TO FINAL PERMIT. THE PERMITTEE IS RESPONSIBLE FOR COMPLETING CHECKLIST PRIOR TO FILMING ACTIVITY AT THIS LOCATION. NON COMPLIANCE MAY RESULT IN ASSIGNMENT OF A FIRE OFFICER.
Community Survey Obtained
Must Maintain 5' Clearance on Sidewalks/Walkways
Must maintain local/emergency access
No cast or crew parking on area streets
No interference with merchant activity.
Number of uniformed officers listed on the permit is a minimum requirement. Permittee remains responsible for deploying a sufficient number of uniformed officers to provide traffic and crowd control to ensure the safety of the film crew and the public.
Traffic control must be done in accordance w/MUTCD
Traffic Officers Required
Uniformed officers shall have a copy of the film permit in their possession and are required to confirm that all traffic control signage devices are in place.

Please see attached documents

Beverly Blvd (NS curb+1) Rampart blvd (ES curb+1) - Magnum Opus.pdf
10.10.18 27422 BANICH.pdf

Equipment on Location

Type	Quantity
10 Ton Truck	5
Cast/Crew vehicles	100
Catering Truck	1
Condors	1

Personnel on Location

Type	Quantity
Cast	5
Crew	100
Extras	20
Off-Duty/Retired LAPD Officer(s)	2

NOT A PERMIT

FilmL.A., Inc.
6255 W Sunset Blvd, 12th Floor
Hollywood, CA 90028
t: (213)977-8600 - f: (213)977-8601
www.filmla.com

Summary Information — Location

Permit Number F00141622-C
Production Company BOSS FILM PRODUCTIONS MAGNUM O...
Insured Company BOSS FILM PRODUCTIONS MAGNUM O...
Production Title MAGNUM OPUS

Location Manager RICK SCHULER / STEVE MAPEL
Primary Phone Mobile - 213-718-0087
Secondary Phone Mobile - 818-261-4733

Cranes	1
Cube Trucks	5
Generator	1
Honey Wagons	1
Motor Homes	5
Semi Trucks	5
Stakebed Trucks	5
Vans	5

Filming Activities Camera in car; Car-to-Car; Drive by; Drive ups & away; Driving shots; Equipment on sidewalk, in curb lane & across street; Interior and exterior dialogue; Intermittent pedestrian control; Intermittent traffic control - 2 minutes standard; TALENT IN PERIOD CLOTHING SMOKING CIGARETTES;

Special Effects:

Type	No. Times Per Day	No. Takes Per Take

Description of F/X Scene: TALENT IN PERIOD CLOTHING SMOKING CIGARETTES

Jurisdiction
Political: Los Angeles City - Council District 13
Police: Los Angeles Police Department
Fire: Los Angeles City

Thomas Guide **Page:** 634 **Grid:** C1

Approvals

FILML.A. CLOSURES	Yulizza Ramirez
LOS ANGELES CITY DEPARTMENT OF PUBLIC WORKS	Vanessa Martin
LOS ANGELES CITY POLICE DEPARTMENT	Melissa Hernandez
FILML.A. SCHOOLS	Molly Calhoun

Parking

Base Camp
Location Type :
Other Location
150 S Burlington Ave, Los Angeles, CA, 90057

Crew Parking
Location Type :
Other Location
1810 W 3rd St, Los Angeles, CA, 90057

Parking Notes
FIRE SPOT CHECK GRANTED FOR PARKING AT UNION ELEMENTARY PER INSPECTOR HUDSON.

Posting "No Parking" signs N/S OF BEVERLY BLVD, RAMPART BLVD TO CARONDELET ST (FOR TRUCK PARKING)

NOT A PERMIT

FilmL.A., Inc.
6255 W Sunset Blvd, 12th Floor
Hollywood, CA 90028
t: (213)977-8600 - f: (213)977-8601
www.filmla.com

Summary Information

Location

Permit Number	F00141622-C	**Location Manager**	RICK SCHULER / STEVE MAPEL
Production Company	BOSS FILM PRODUCTIONS MAGNUM O...	Primary Phone	Mobile - 213-718-0087
Insured Company	BOSS FILM PRODUCTIONS MAGNUM O...	Secondary Phone	Mobile - 818-261-4733
Production Title	MAGNUM OPUS		

W/S OF RAMPART BLVD, BEVERLY BLVD TO W 2ND ST (FOR PICTURE)
S/S OF BEVERLY BLVD, RAMPART BLVD TO CORONADO ST (FOR PICTURE)
B/S OF RAMPART BLVD, BEVERLY BLVD - NORTH 300 FT (FOR PICTURE)
W/S OF CORONADO ST, BEVERLY BLVD TO COUNCIL ST (FOR TRUCK PARKING)

Approximate Footage more than 1800 **Log Number** 218819

Date(s) 10/10/2018 to 10/10/2018 **Time(s)** 00:00 to 00:00

Posting "No Parking" signs N/S OF BEVERLY BLVD, RAMPART BLVD TO CORONADO ST (PREP)
W/S OF CORONADO ST, BEVERLY BLVD -NORTH 150 FT (PREP)

Approximate Footage 301 - 600 **Log Number** 218822

Date(s) 10/9/2018 to 10/9/2018 **Time(s)** 06:00 to 22:00

Posting "No Parking" signs N/S OF BEVERLY BLVD, RAMPART BLVD TO CORONADO ST (STRIKE)
W/S OF CORONADO ST, BEVERLY BLVD -NORTH 150 FT (STRIKE)

Approximate Footage 301 - 600 **Log Number** 218825

Date(s) 10/11/2018 to 10/11/2018 **Time(s)** 06:00 to 22:00

Lane / Full Closure LANE CLOSURES: 10/10 - 7PM TO 5AM (CURB PLUS ONE)
1) N/S CURB LANE PLUS ADJACENT LANE CLOSURE OF BEVERLY BLVD, RAMPART BLVD TO CARONDELET ST
2) E/S CURB LANE PLUS ADJACENT LANE CLOSURE OF RAMPART BLVD, BEVERLY BLVD TO COUNCIL ST

Approximate Footage 0 - 300

Date(s) 10/10/2018 to 10/10/2018 **Time(s)** 19:00 to 05:00

NOT A PERMIT

Permit #F00141622-C

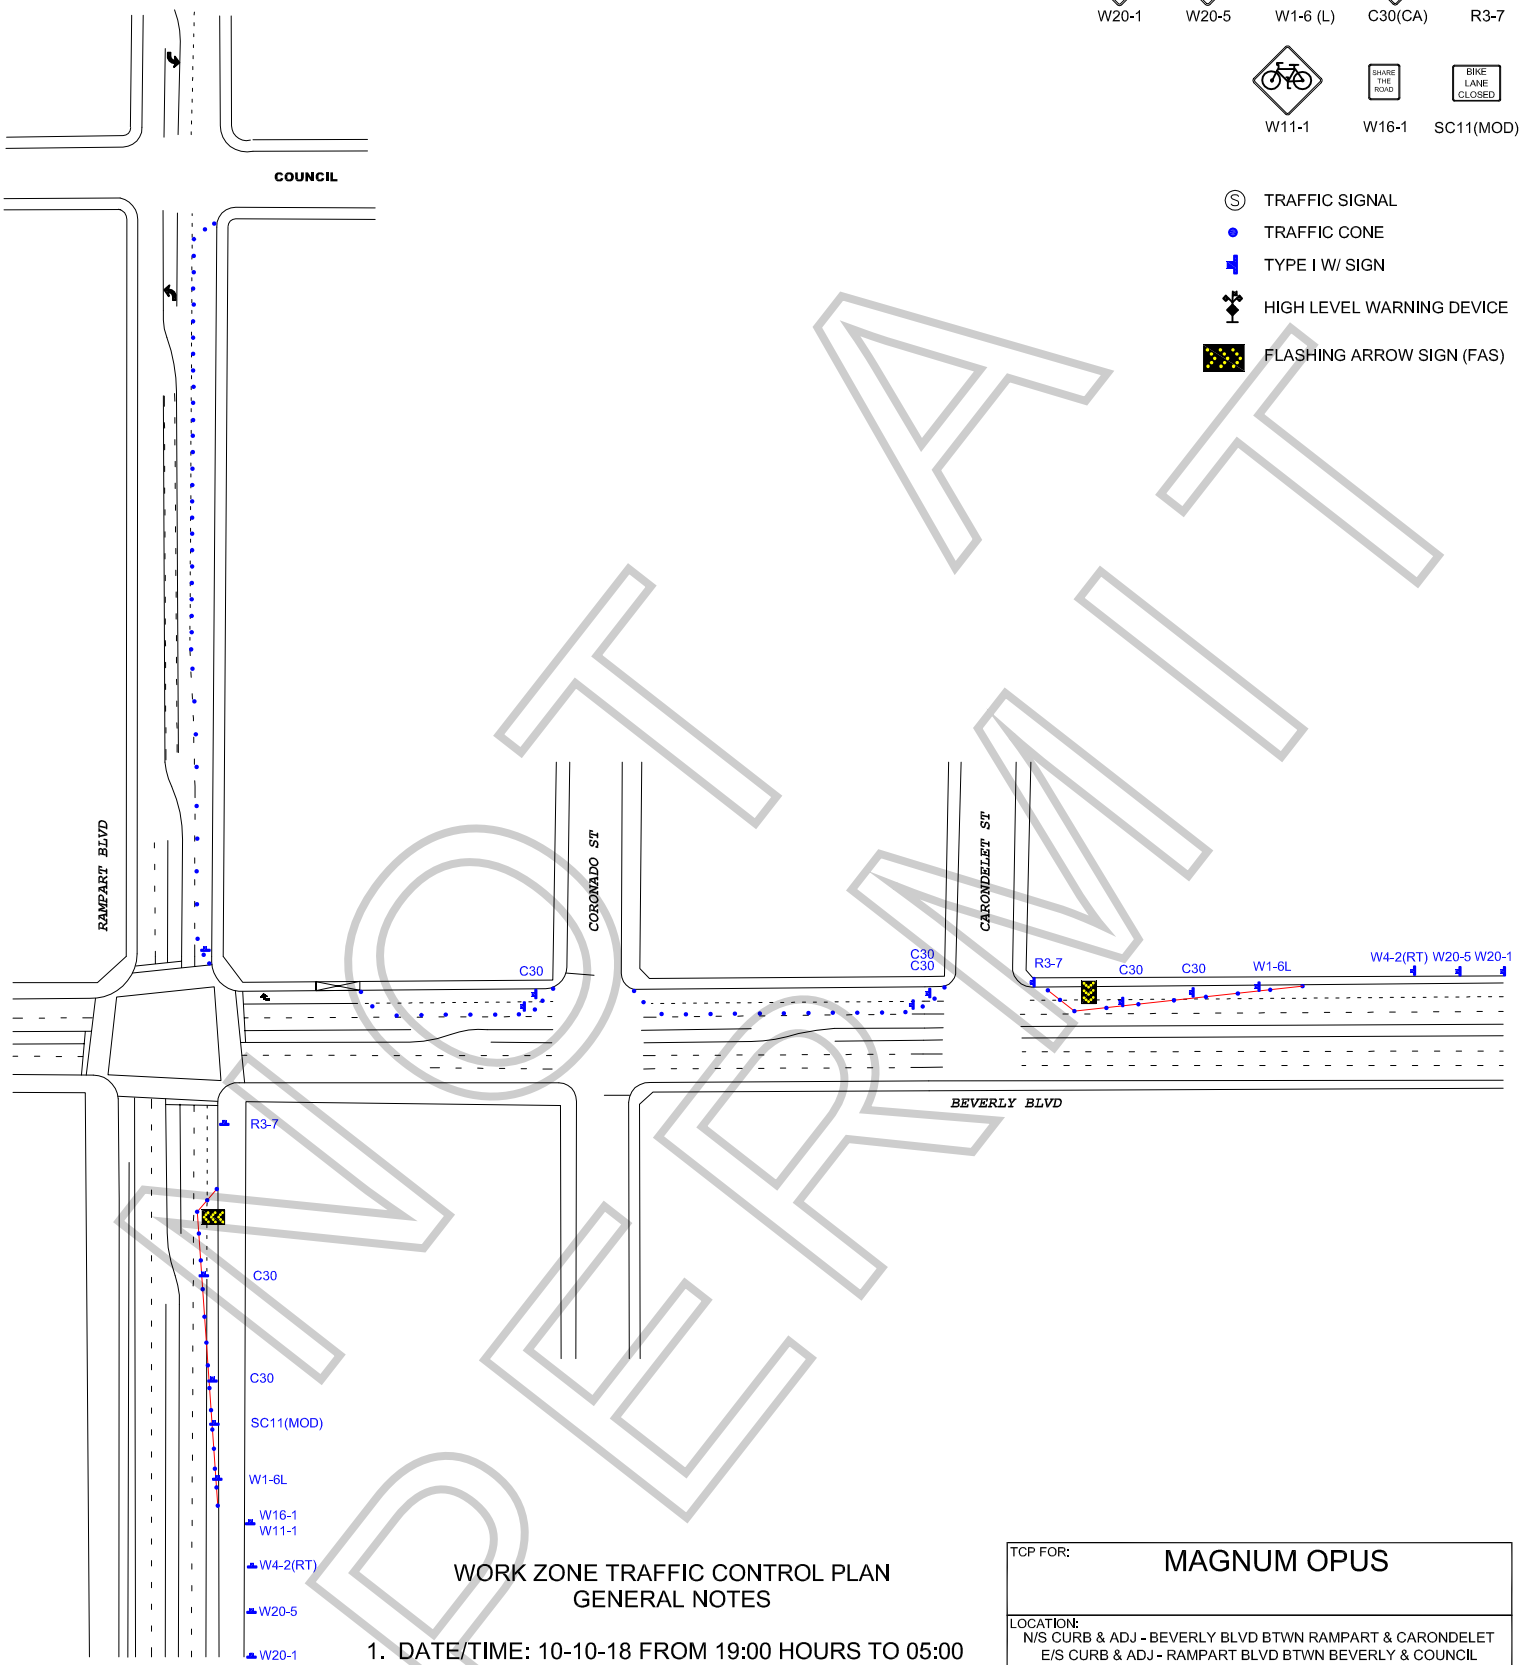

NOT A PERMIT

WORK ZONE TRAFFIC CONTROL PLAN
GENERAL NOTES

1. DATE/TIME: 10-10-18 FROM 19:00 HOURS TO 05:00 HOURS.

2. ALL SIGNING, STRIPING, AND TRAFFIC CONTROL DEVICES SHALL CONFORM TO THE (CURRENT) STATE OF CALIFORNIA DEPARTMENT OF TRANSPORTATION (CALTRANS) STANDARD PLANS AND STANDARD SPECIFICATIONS, CALIFORNIA MUTCD, AND ANY ADDENDUMS THERETO, AND AS SHOWN ON THESE PLANS, SYMBOLS AND ABBREVIATIONS USED ARE SHOWN ON CALTRANS STANDARD PLANS.
3. THERE WILL BE NO INTERFERENCE WITH TRAFFIC SIGNALS OR CROSSWALKS.
4. CONES WILL BE 28" MINIMUM HEIGHT AND HAVE REFLECTORIZED SLEEVES FOR NIGHT WORK.
5. POLICE WILL DIRECT TRAFFIC IF NECESSARY.

TCP FOR: MAGNUM OPUS

LOCATION:
N/S CURB & ADJ - BEVERLY BLVD BTWN RAMPART & CARONDELET
E/S CURB & ADJ - RAMPART BLVD BTWN BEVERLY & COUNCIL
LOS ANGELES, CALIFORNIA

CONTACT: STEVE MAPEL
PH# 818-261-4733

JCL TRAFFIC SERVICES
(213) 622-9775
C31-CA Lic # 805357

DATE	REVISIONS	DRAFTER: MARIO MENJIVAR
		SCALE: N.T.S.
		FILM LA: TK

F-315-U

LOS ANGELES FIRE DEPARTMENT

Permit #F00141622-C

Permit No: 27422

Date Issue 10/9/2018

SPECIAL PERMIT TO USE SPECIAL EFFECTS

State Lic No 2615.07

Name:	MARC BANICH	Address:	612 ALBERTA ST	Phone:	(626) 345-1323
Company:		City:	ALTADENA	Mobile:	(310) 897-8512
Email:	mbfx@sbcglobal.net	State:	CA Zip: 91001	Fax:	

2nd Operator: 3310.07 roxanne gross

Production Title: MAGNUM OPHUS Production Company: BOSS FILM PROD.

Location: 2575 BEVERLY BL.

PERMISSION IS HEREBY GRANTED TO SIMULATE:

ACTORS SMOKING CIGARETTES

USING THE FOLLOWING SPECIAL EFFECTS MATERIAL:

3- PACKS OF HERBAL CIGARETTES

UNDER THE FOLLOWING CONDITIONS:

UNDER THE DIRECT SUPERVISION OF MARC BANICH, 2615.07 AND SPOT CHECK FOR EFFECTS ONLY

ADDITIONAL TERMS AND CONDITIONS

992.6 HSC RESPONSIBILITY. The Company representative shall provide to the authority having jurisdiction the name and license number of the special effects operator who shall have the authority, responsibility and be in charge of handling all Special Effects Material. The company representative shall also allocate sufficient time to the Special Effects Pyrotechnic Operator to prepare for the transportation, parking, storing, securing daily, discharging, disposing of, or otherwise handling of fireworks, pyrotechnic devices, or materials in a sane manner. Upon completion of firing, no unauthorized person shall be permitted access to the firing area until the licensed pyrotechnic operator has determined the area to be safe and secure.

NOTICE: The permittee and production company shall be advised that this permit in no way removes or modifies their responsibility to comply with any other applicable laws or ordinances, including those relating to excessive noise.

57.105.8 THE CHIEF SHALL HAVE THE POWER TO REVOKE OR SUSPEND ANY SPECIAL PERMIT UPON VIOLATION OF THE TERMS AND CONDITIONS IN ACCORDANCE WITH PROVISIONS OF SECTION 57.105.5 OF THE LOS ANGELES MUNICIPAL CODE.

SUBJECT TO FIELD INSPECTION NO DEVIATION WITHOUT WRITTEN PERMISSION

TEMPORARY FROM

10/10/2018 TO

Fire Chief
By: OWENS
Phone: 213 978-3670

lafd:rev 2/2017

NOT A PERMIT